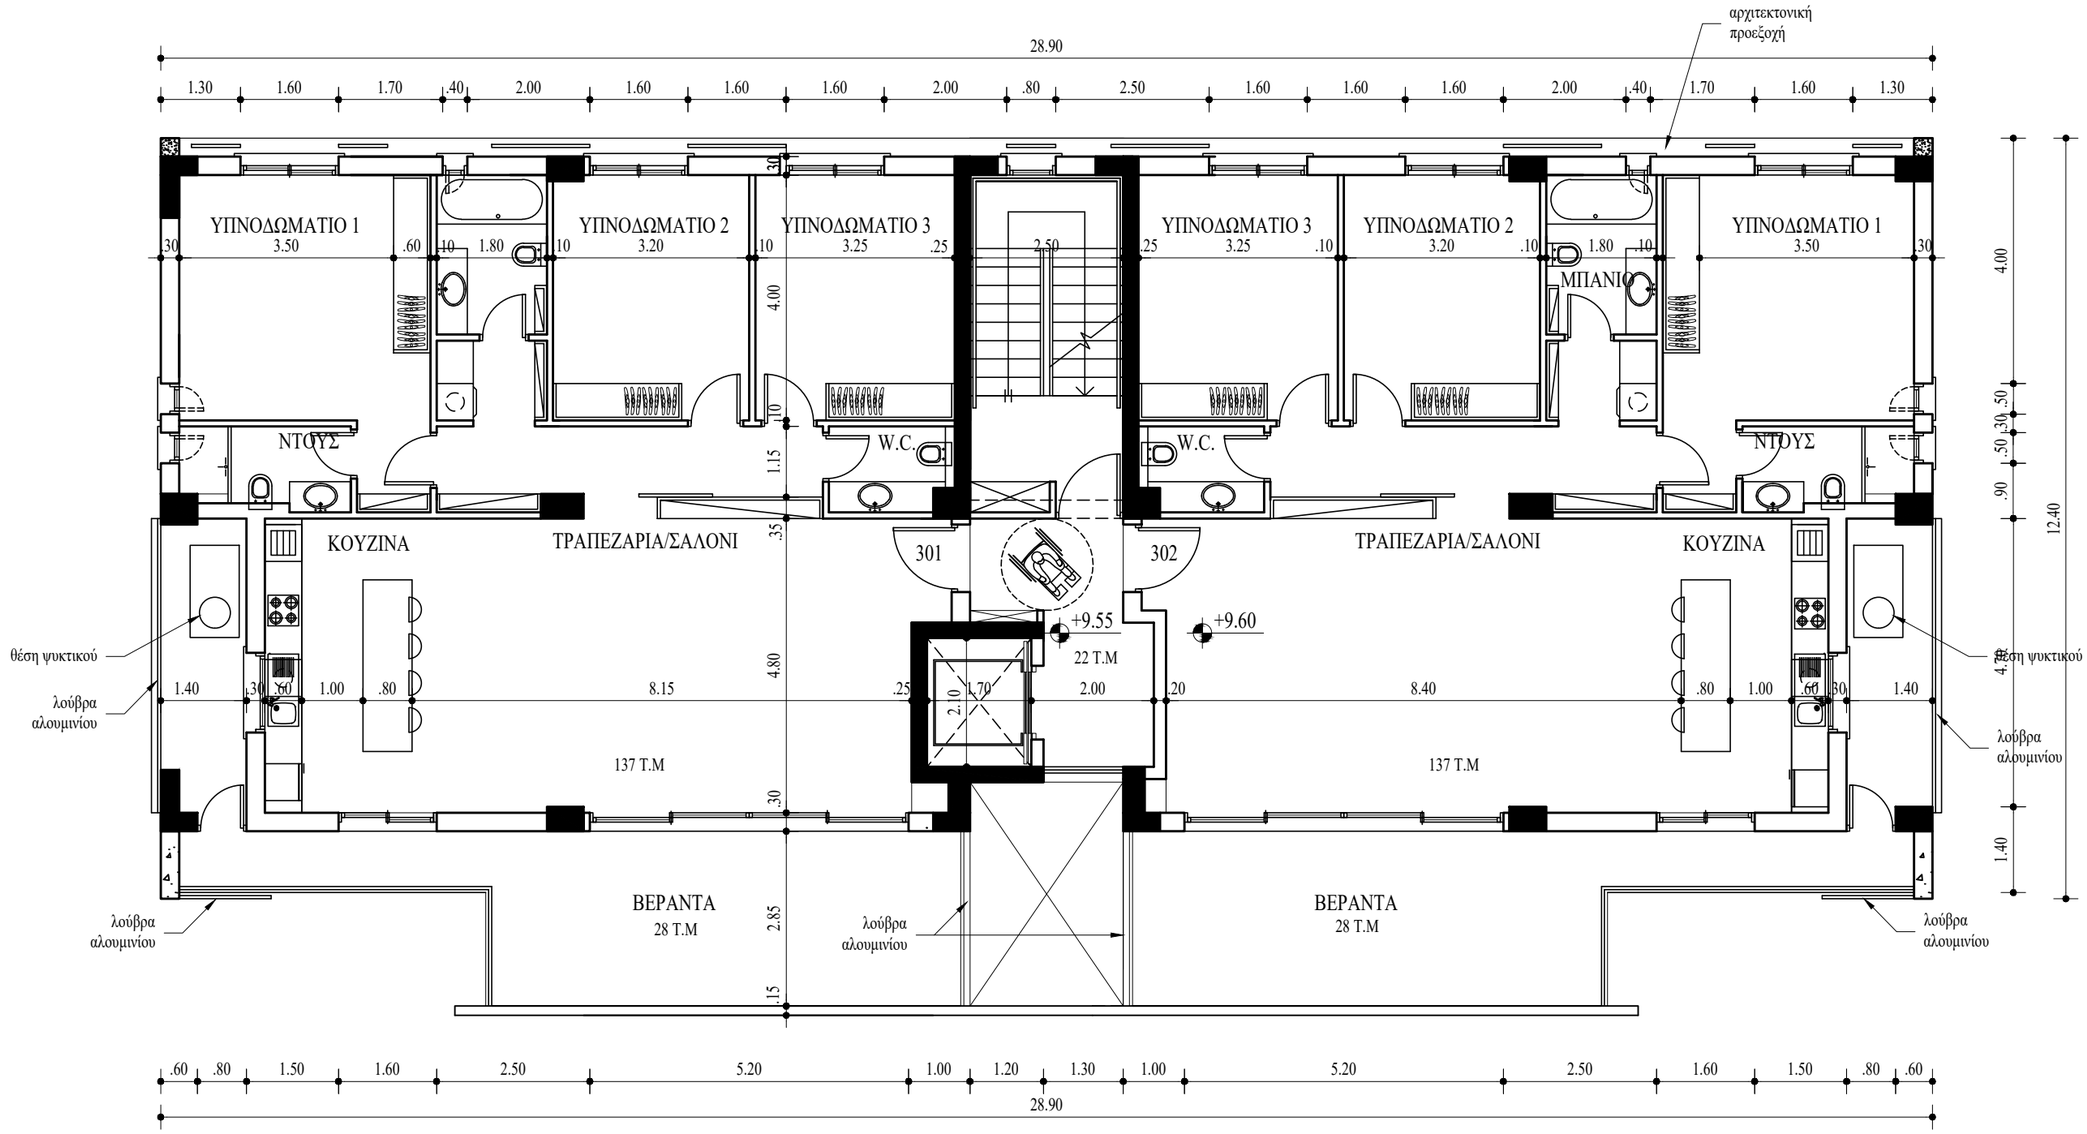

ΚΑΤΟΨΗ 3ου ΟΡΟΦΟΥ

Maratheftis Yiannouris
ARCHITECTS ENGINEERS

ST. CHARA EMERALD RESIDENCE AT STROVOLOS

SCALE 1:100 / A3