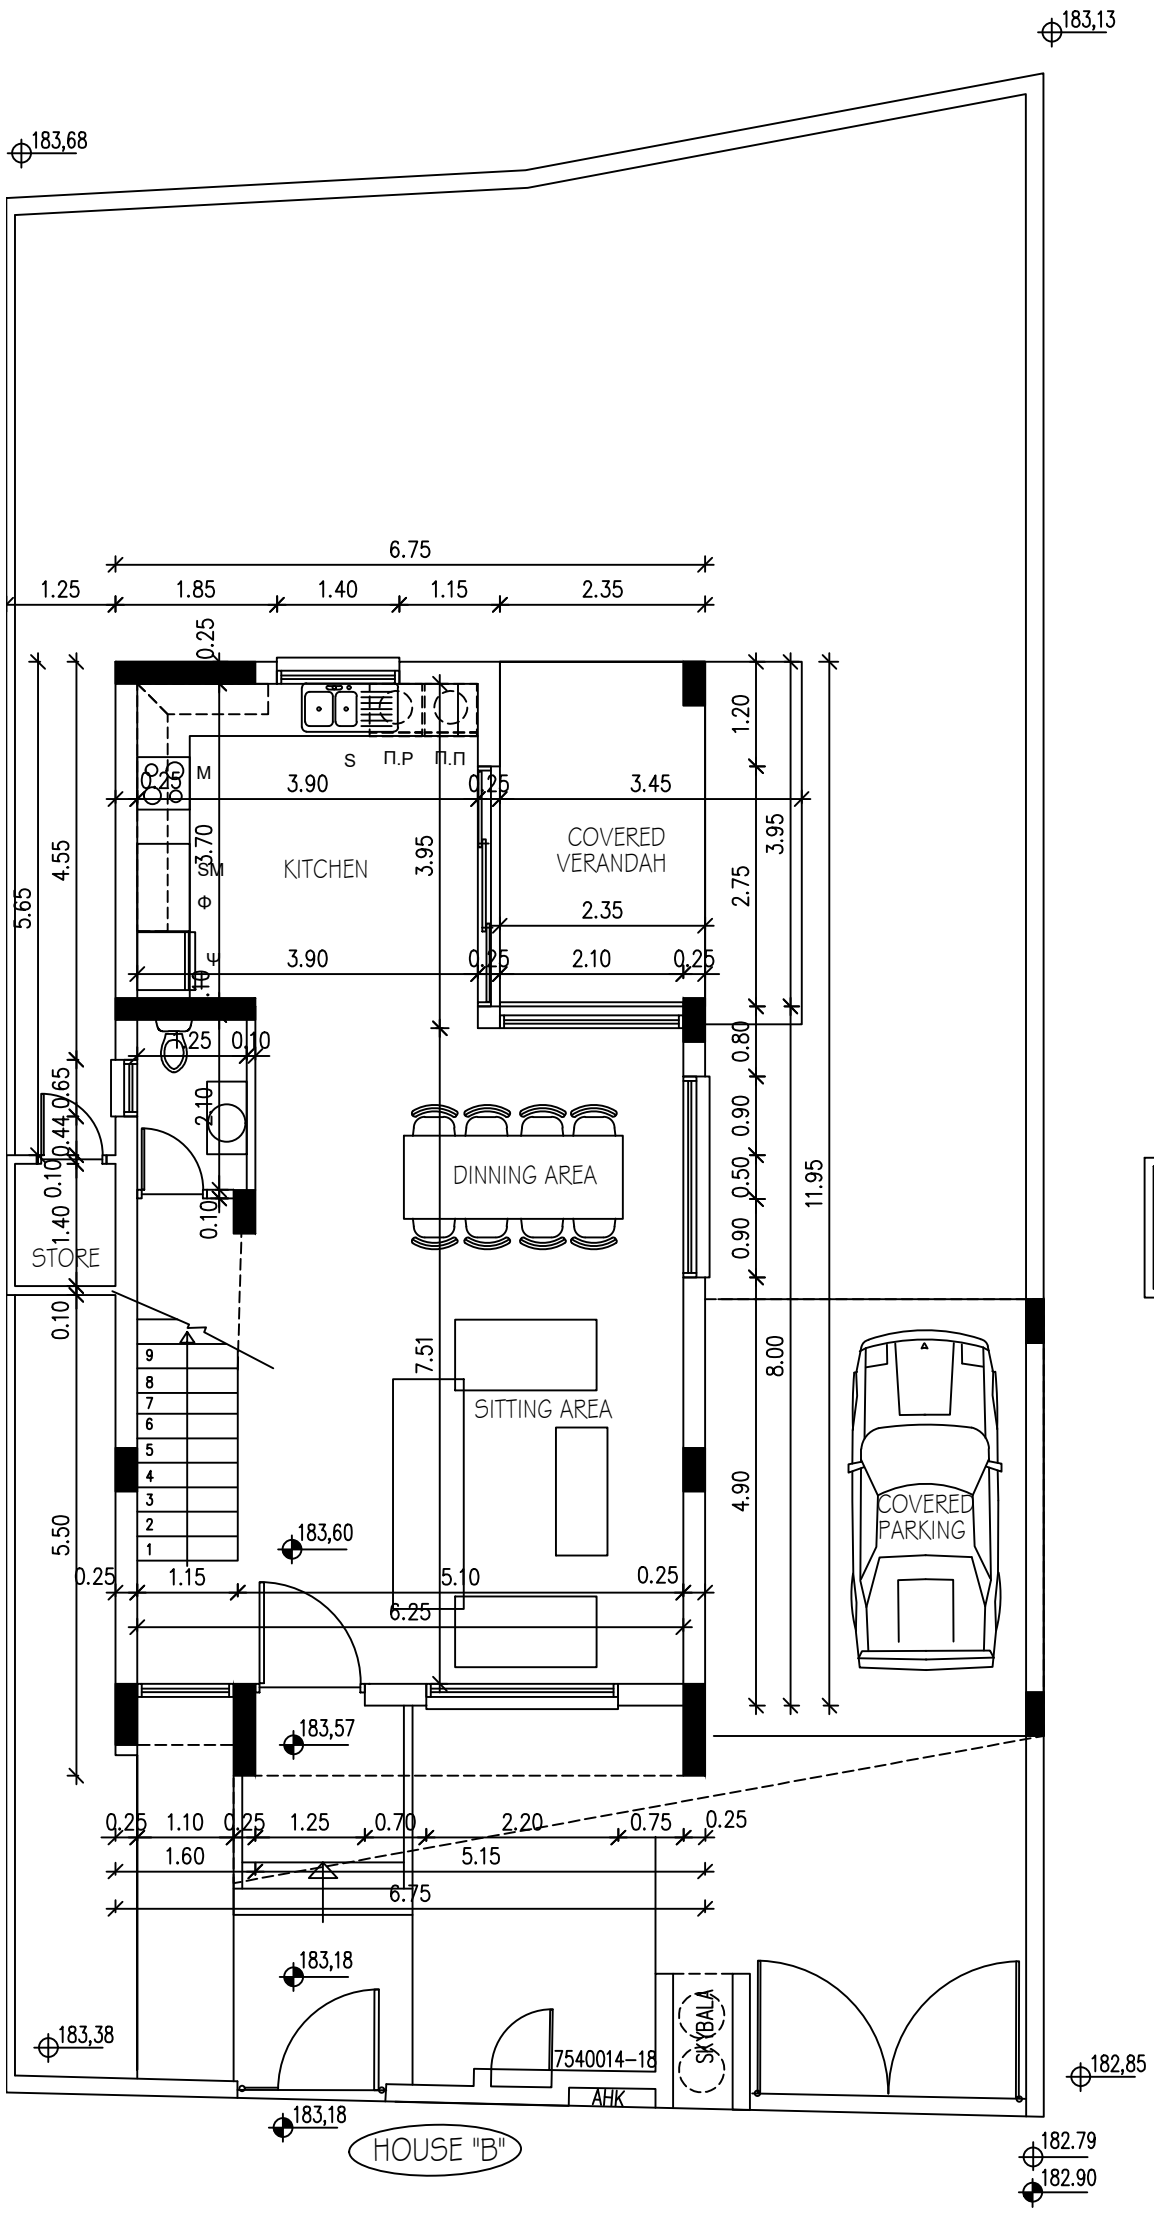

GROUND FLOOR PLAN

scale 1:100

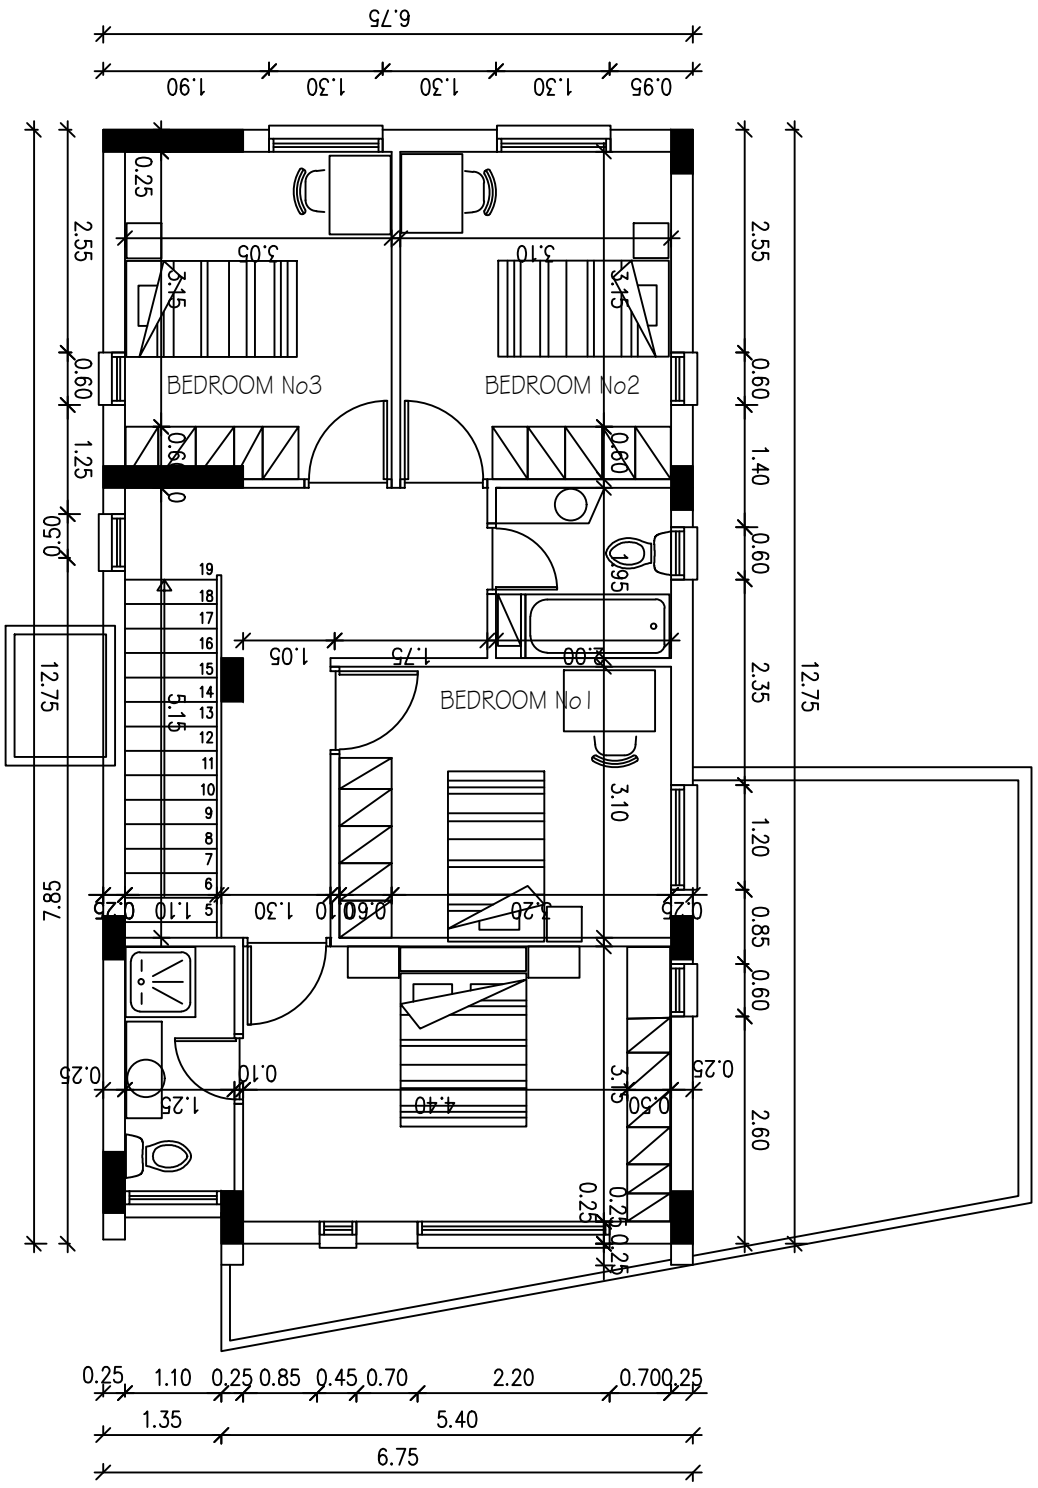

FIRST FLOOR PLAN

scale 1:100